Liverpool St.

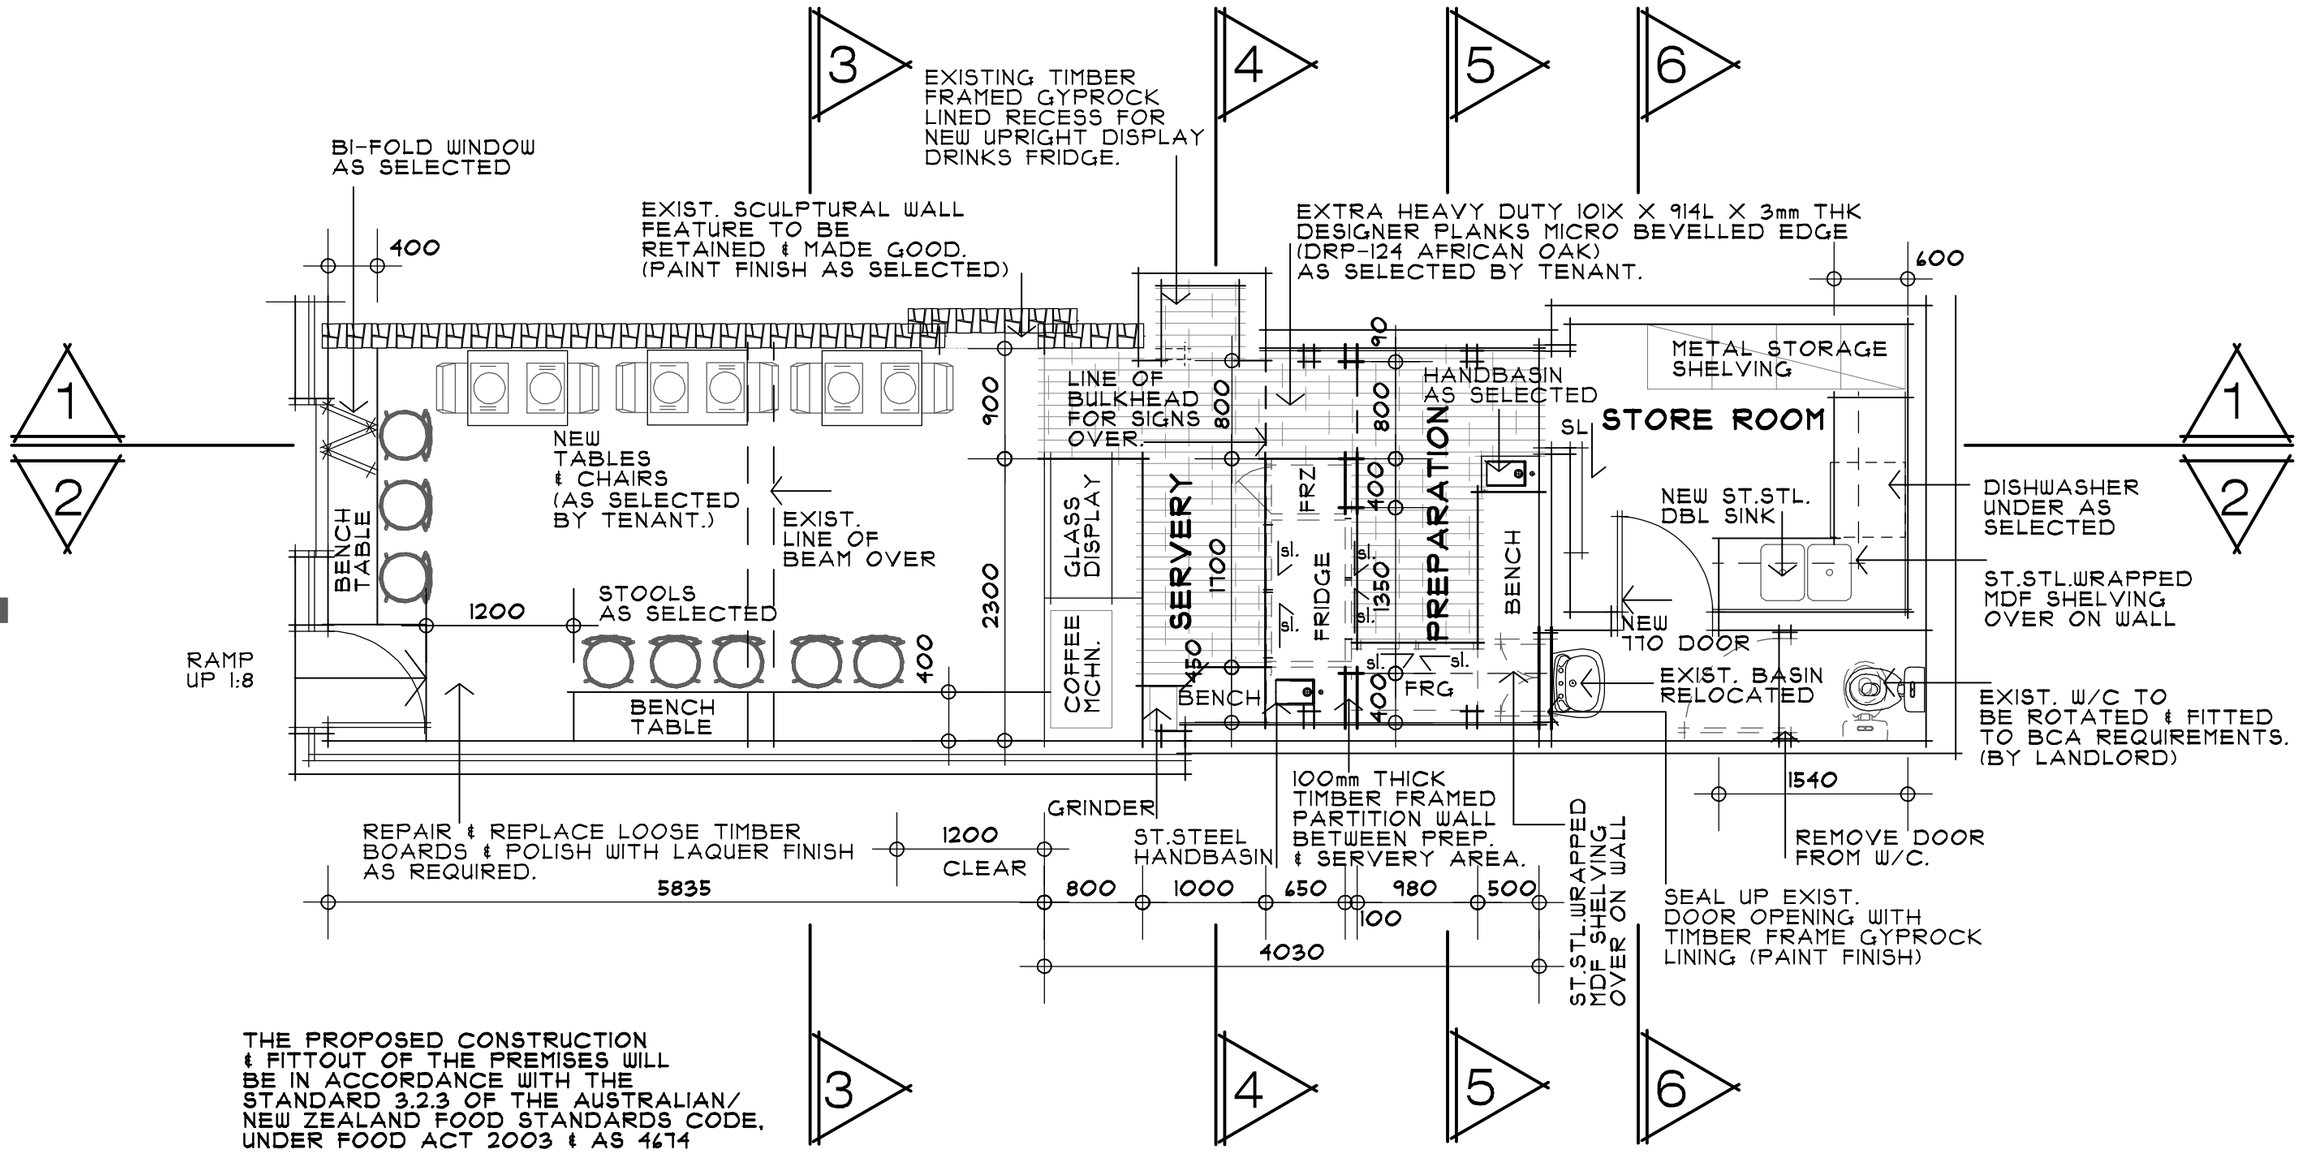

THE PROPOSED CONSTRUCTION & FITTOUT OF THE PREMISES WILL BE IN ACCORDANCE WITH THE STANDARD 3.2.3 OF THE AUSTRALIAN/ NEW ZEALAND FOOD STANDARDS CODE, UNDER FOOD ACT 2003 & AS 4674

Architectural designers pty ltd.
ACN No: 096 580 997

5 Addison Road,
Marrickville Sydney NSW Australia 2204
Phone/Fax : (02) 9519 0975
Mobile : 0414 985 029
Email : gap@gapdesigners.com.au
Website : www.gapdesigners.com.au

ATTENTION:
COPYRIGHT WARNING! WE WILL PROSSECUTE!
The information shown / contained in this drawing / File is Copyright. The information may only be used for the purpose for which it was produced. No part of this drawing / File may be used or reproduced, in part or whole, for any other client / company or reason without the prior written permission of GAP Designers Pty Ltd.
ACN : 096 580 997

All dimensions & levels are to be verified on site by builder before commencement of any work. Written dimensions are in millimeters and take preference to scaling.

amendments :

project :	**New Cafe Shop**	scale : 1 : 50	date : 24th September, 2007
dwg. title :	**Ground Floor Plan**	job no. : sm2007/047 dwg no. : 01/05	issue : 01
client :	**Scott Mclean**	address : **399 Liverpool Street, Darlinghurst NSW**	